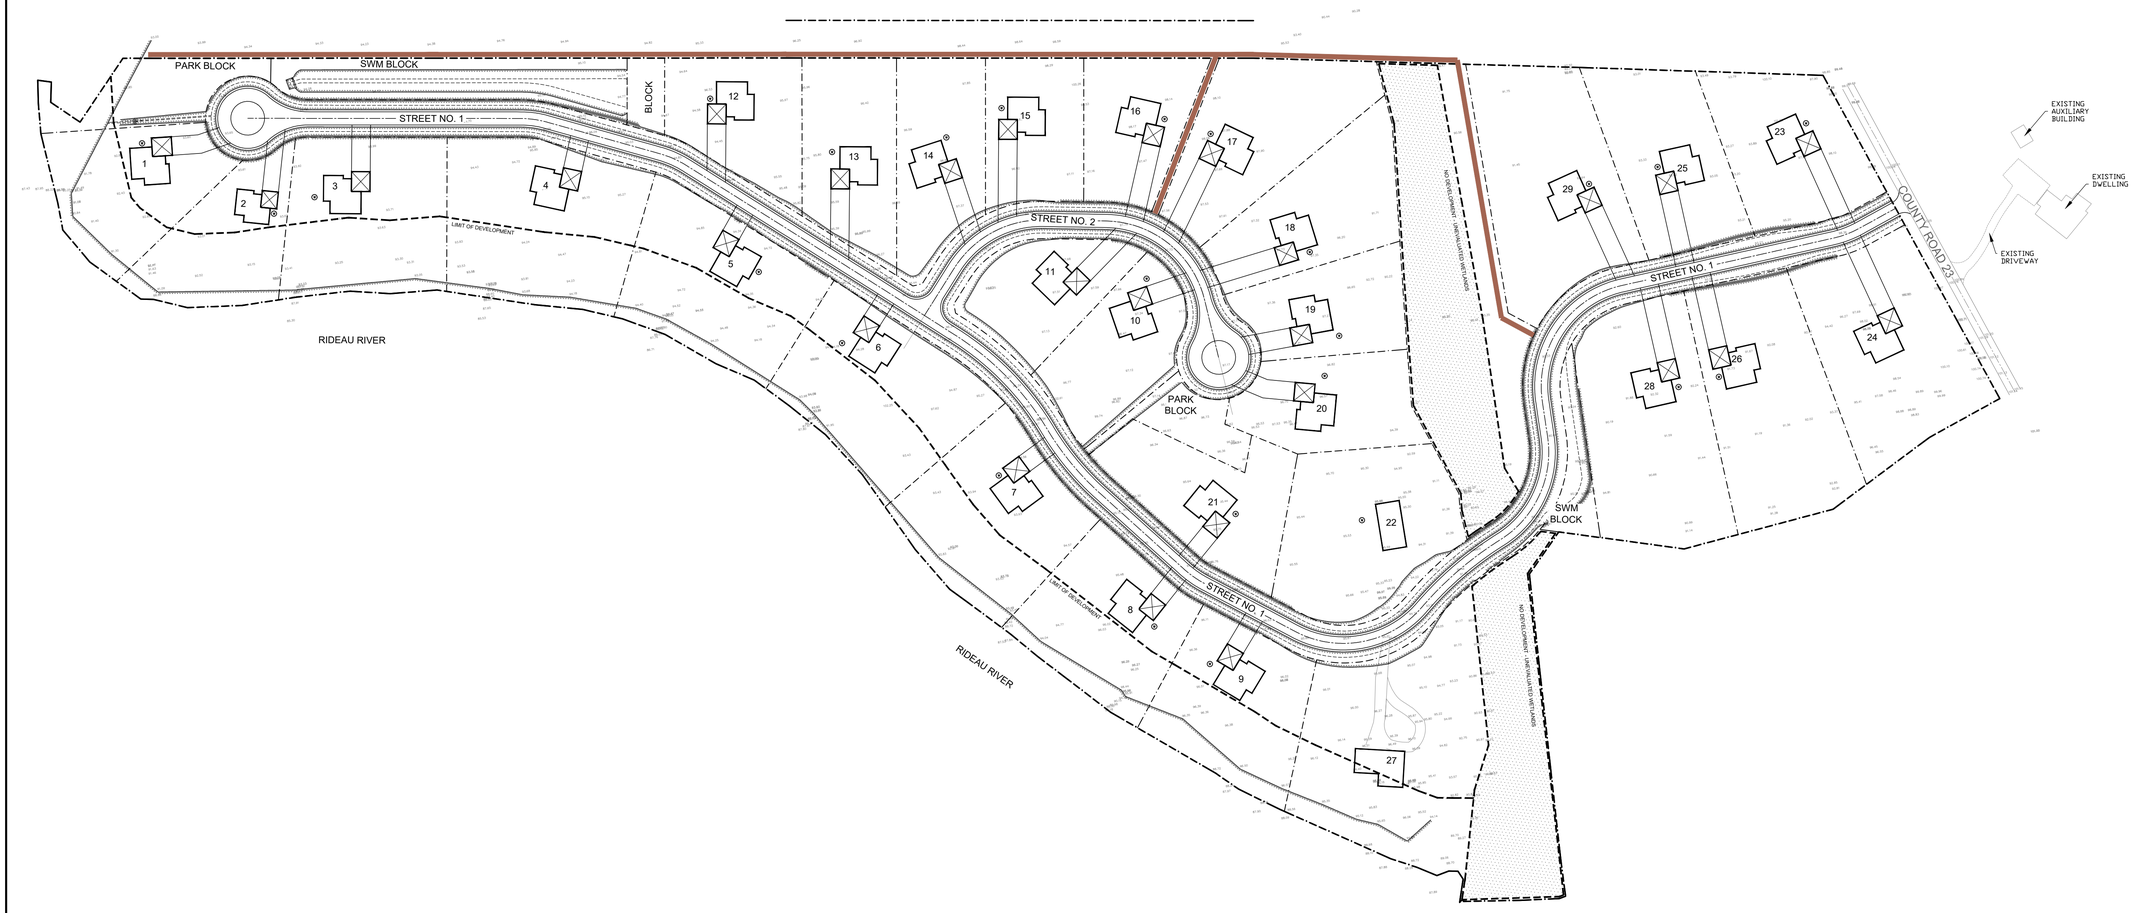

FLOODPLAIN PLAN

SCALE = 1:1500

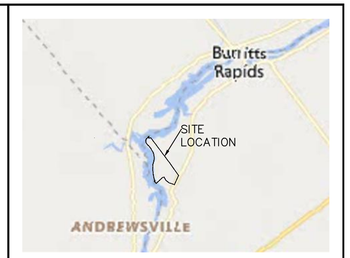

KEY PLAN

NOT TO SCALE

LEGEND

- EXISTING TOP OF SLOPE
- PROPERTY BOUNDARY
- PROPOSED WALKING PATH
- LIMIT OF DEVELOPMENT

0 50 100
1:1,500 METRES

© COPYRIGHT 2024
KOLLAARD ASSOCIATES INCORPORATED

NOTES:

No.	REVISION	DATE	BY
1	ISSUED FOR DRAFT PLAN APPROVAL	05.FEB.2024	SD

CONSULTANTS

Kollaard Associates Engineers
BOX 189
210 PRESCOTT STREET
KEMPTVILLE, ONTARIO
K0G 1J0
FACSIMILE (613) 258-0475
(613) 860-0923

DESIGN	--
DRAWN	ABD
CHECKED	SD
APPROVED	SD
STAMP	
CLIENT NAME	2873633 Ontario Inc.
PROJECT NAME	PROPOSED RESIDENTIAL SUBDIVISION
PROJECT LOCATION	819 COUNTY ROAD 23, MERRICKVILLE, ON, K0G 1N0
DRAWING	PROPOSED WALKING PATH LAYOUT
PROJECT No.	210816
DATE	2025.FEB.05
SCALE	AS_NOTED
DRAWING No.	210816-WP

ARCH D